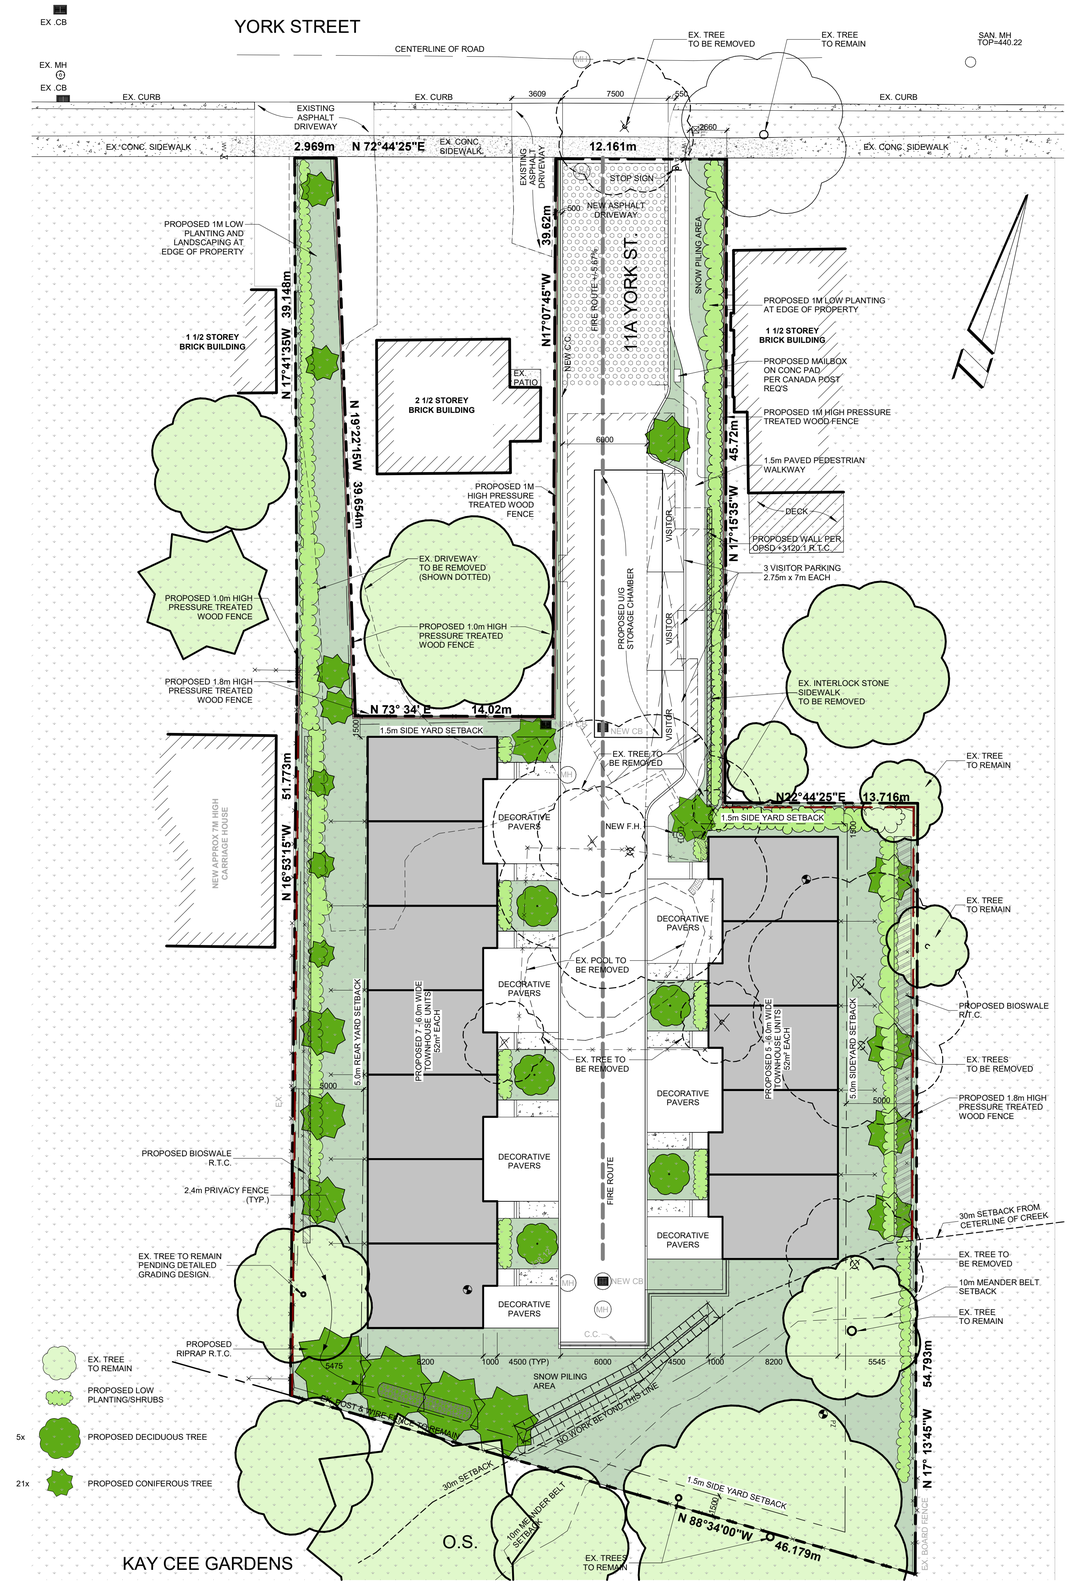

DIMENSIONS & SCALE NOTICE:
CHECK AND VERIFY ALL DIMENSIONS BEFORE PROCEEDING WITH THE WORK. *DO NOT SCALE THIS DRAWING.* ANY DISCREPENCY OBSERVED SHOULD BE REPORTED IMMEDIATELY TO D+H ARCHITECTS INC.

COPYRIGHT NOTICE:
COPYRIGHT IN THIS DRAWING BELONGS TO D+H ARCHITECTS INC. THIS DRAWING MAY NOT BE USED FOR ANY OTHER PURPOSE THAN FOR WHICH IT WAS INTENDED WITHOUT THE EXPRESS CONSENT OF D+H ARCHITECTS INC.

No.	Description	Date
3	REISSUED FOR OPA & ZBA	2024.10.25
2	ISSUED FOR OPA & ZBA	2023.12.21
1	ISSUED FOR PRECONSULTATION	2023.11.03

D+H ARCHITECTS INC.
45 MILL ST, ORANGEVILLE, ON, L9W 2M4 519-941-0912

CONSULTANT
ABOUD & ASSOCIATES INC.
Consulting Arborists • Ecologists • Landscape Architects
3-5 Edinburgh Road South . Guelph . Ontario . N1H 5N8 . 519.822.6839 . www.aboudtng.com

PROJECT
OVERALL NAME
TOWNHOUSE UNIT FOR PARKVIEW ESTATES
ORANGEVILLE 11A YORK STREET ONTARIO

SHEET TITLE
LANDSCAPE PLAN

ONTARIO ASSOCIATION OF ARCHITECTS
MARK A. HICKS
LICENCE
4673

PROJ. NO.	21-124
DATE	OCTOBER 2024
DRAWN BY	JM
CHECKED	MH
SCALE	1 : 200
DATE PLOTTED	2024-10-22 7:47:21 PM
DRAWING NO.	L1

Z:\2021\21-124 Giles Residential Study\01 - Conceptual\3D Modelling\21-124 - Giles Residential Study - Site Plan.rvt